
Union Carbide trial exhibit UC-8: Asbestos Flowsheets Nos. 1-4: Calidria Mill Process Diagrams from Ore Supply th...
ACL Doc 15293 · Page 1 of 4

ASBESTOS FLOWSHEET No 1
ORE SUPPLY, & ROCK FIBER CIRCUIT

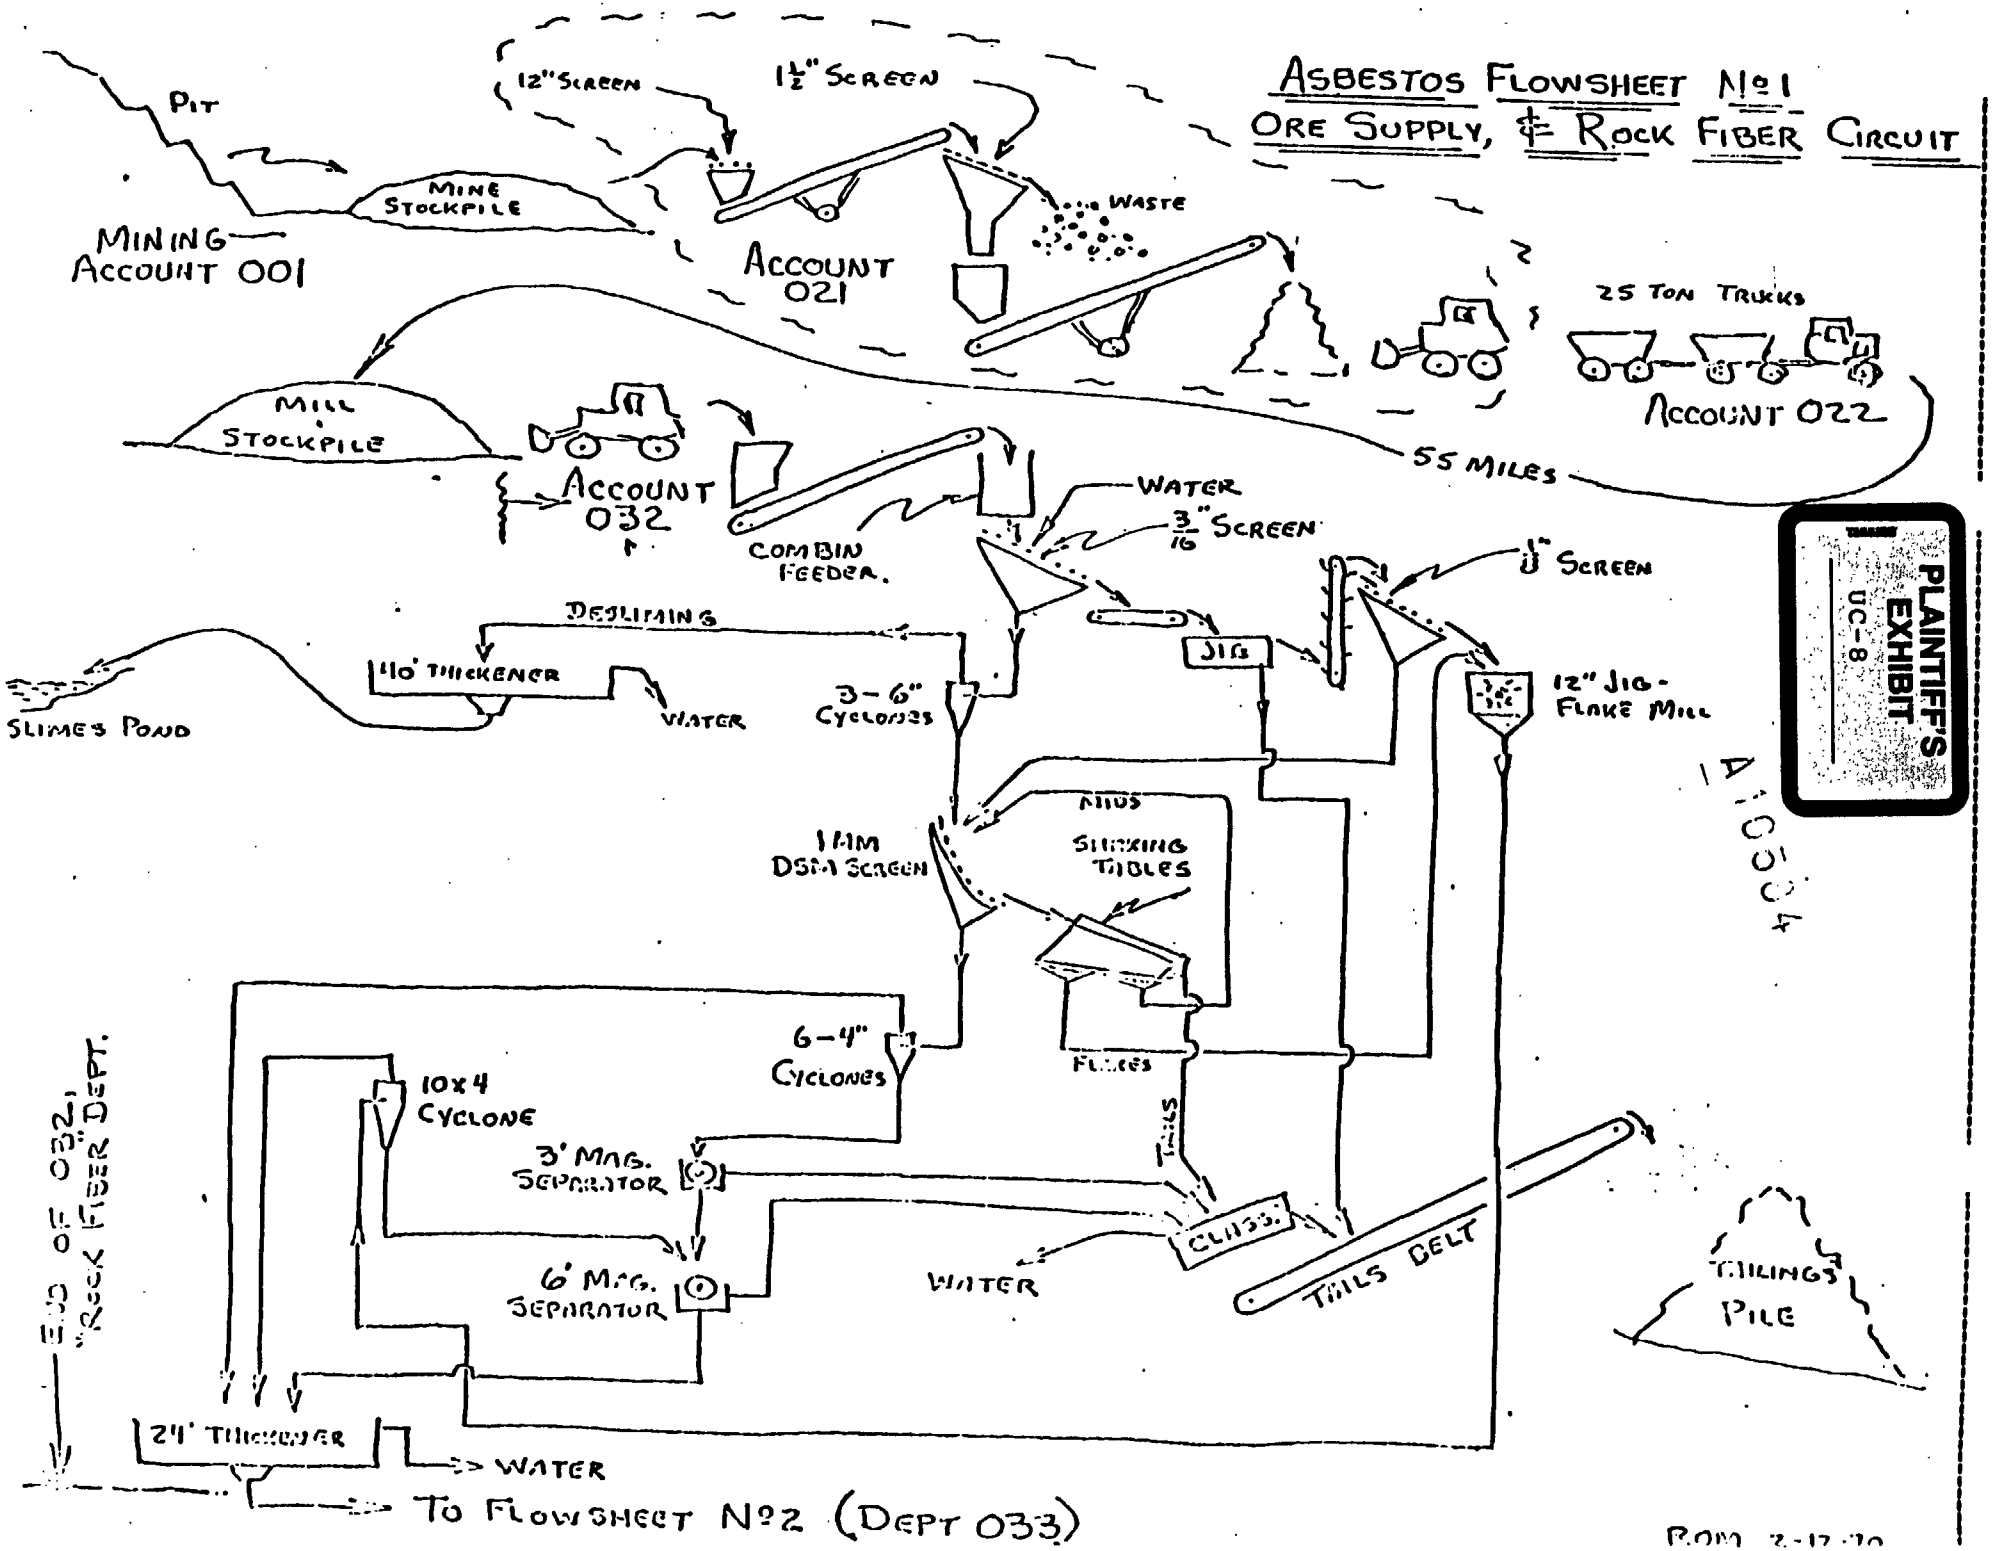

PLAINTIFF'S EXHIBIT UC-8

1A-0104


DATE

JOB NO.

ROM 3-17-70

Published by AsbestosClaims.Law
asbestosclaims.law/library/15293/1


Union Carbide trial exhibit UC-8: Asbestos Flowsheets Nos. 1-4: Calidria Mill Process Diagrams from Ore Supply th...
ACL Doc 15293 · Page 2 of 4

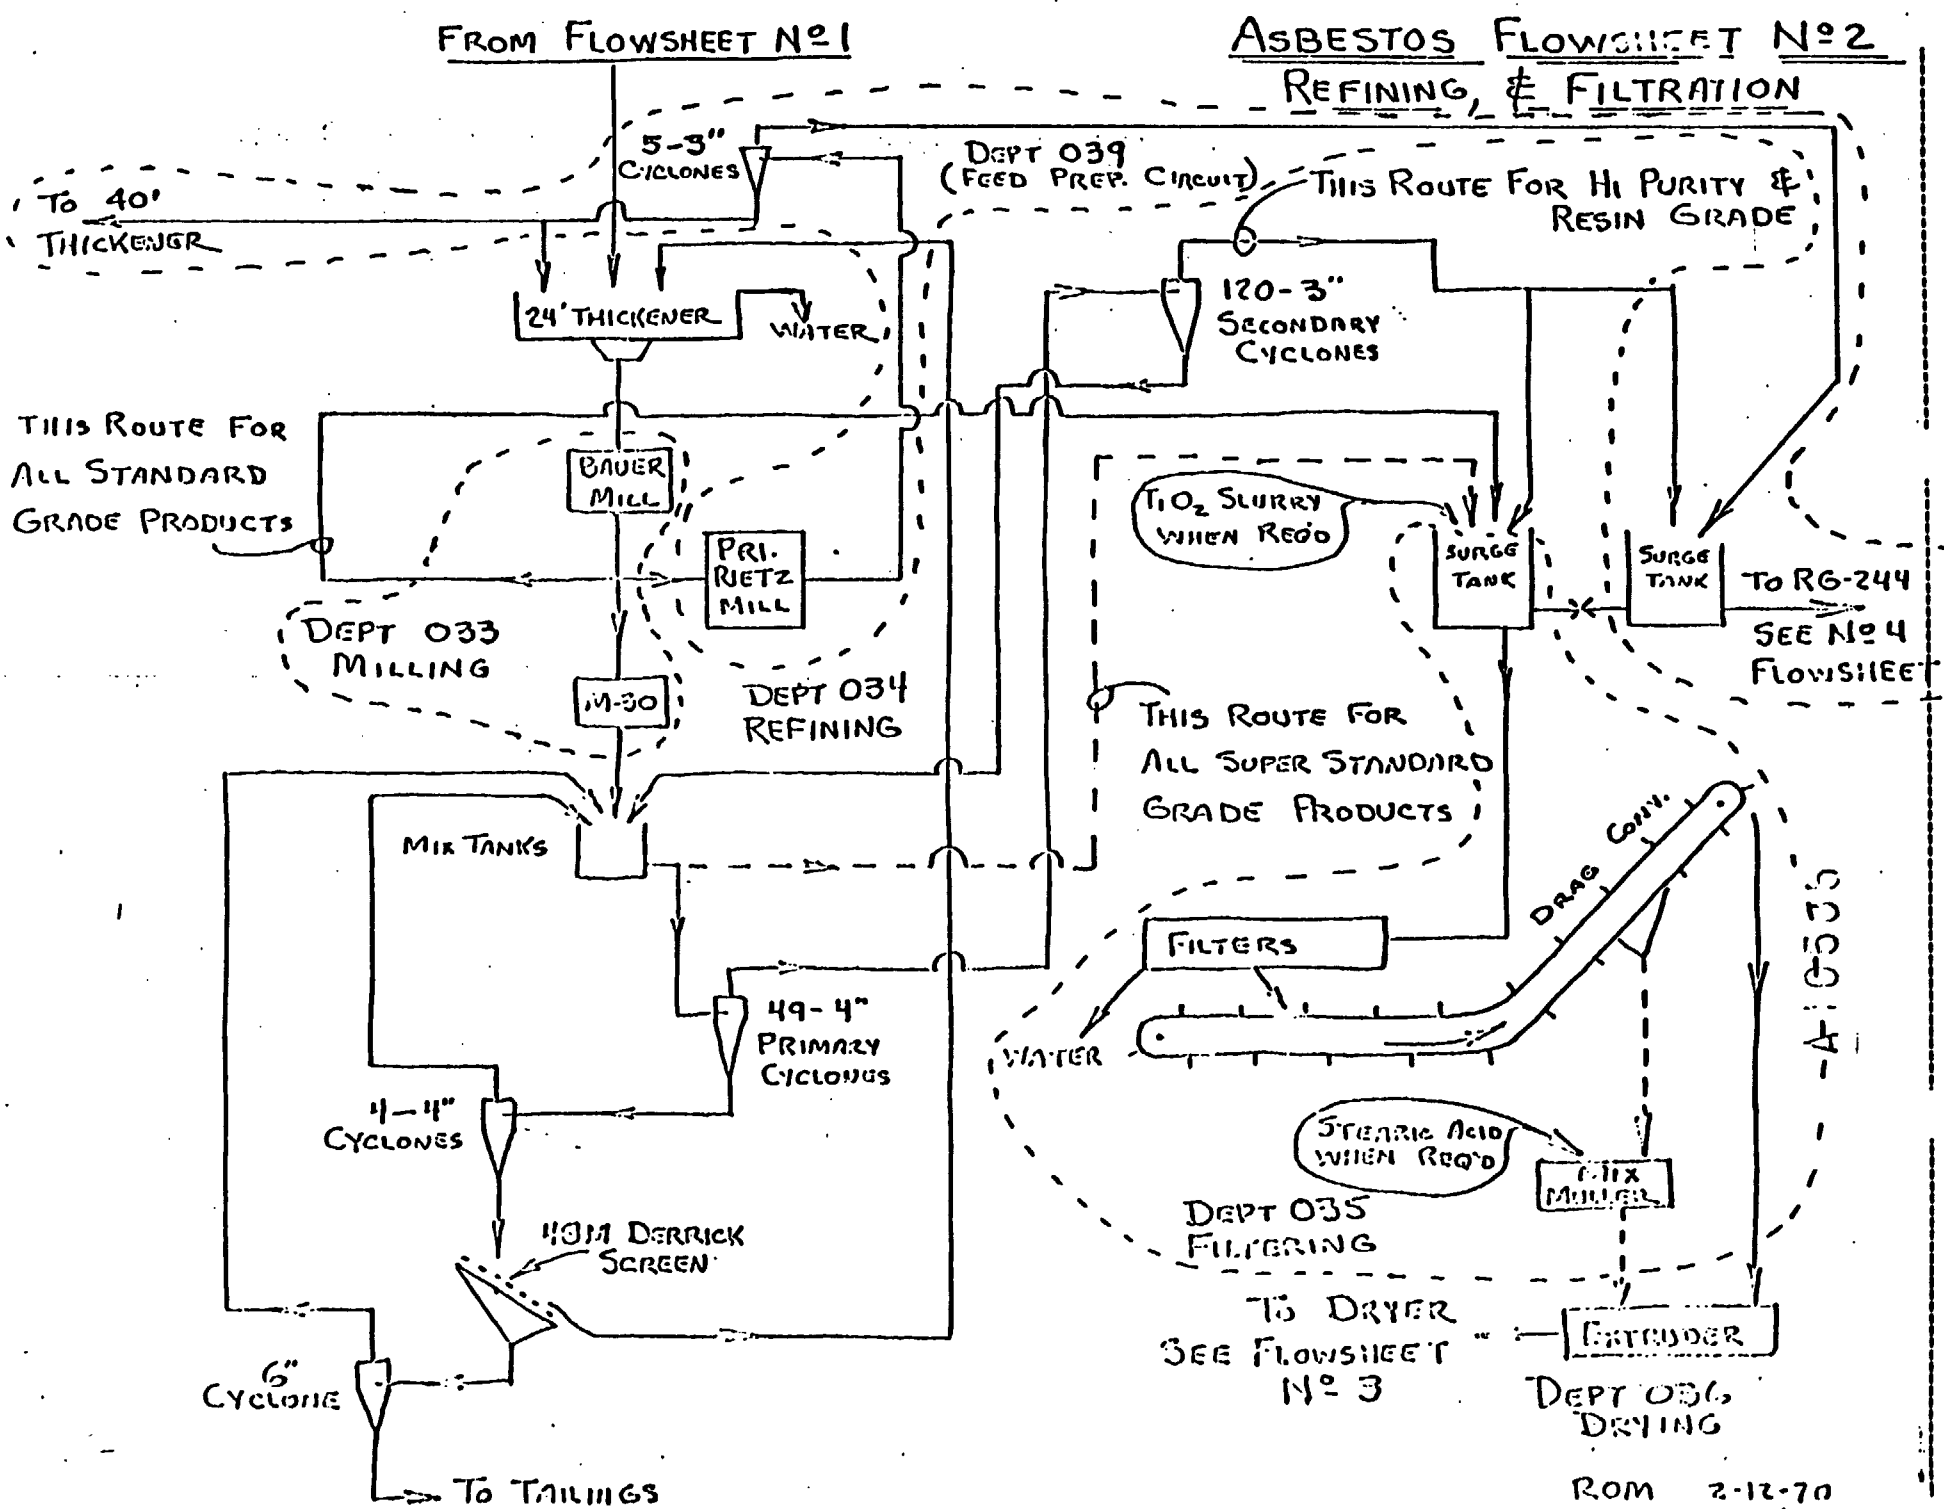

Published by AsbestosClaims.Law
asbestosclaims.law/library/15293/2

Union Carbide trial exhibit UC-8: Asbestos Flowsheets Nos. 1-4: Calidria Mill Process Diagrams from Ore Supply th...
ACL Doc 15293 · Page 3 of 4
Published by AsbestosClaims.Law
asbestosclaims.law/library/15293/3

ASBESTOS FLOWSHEET Nº 3
FINAL PRODUCT HANDLING

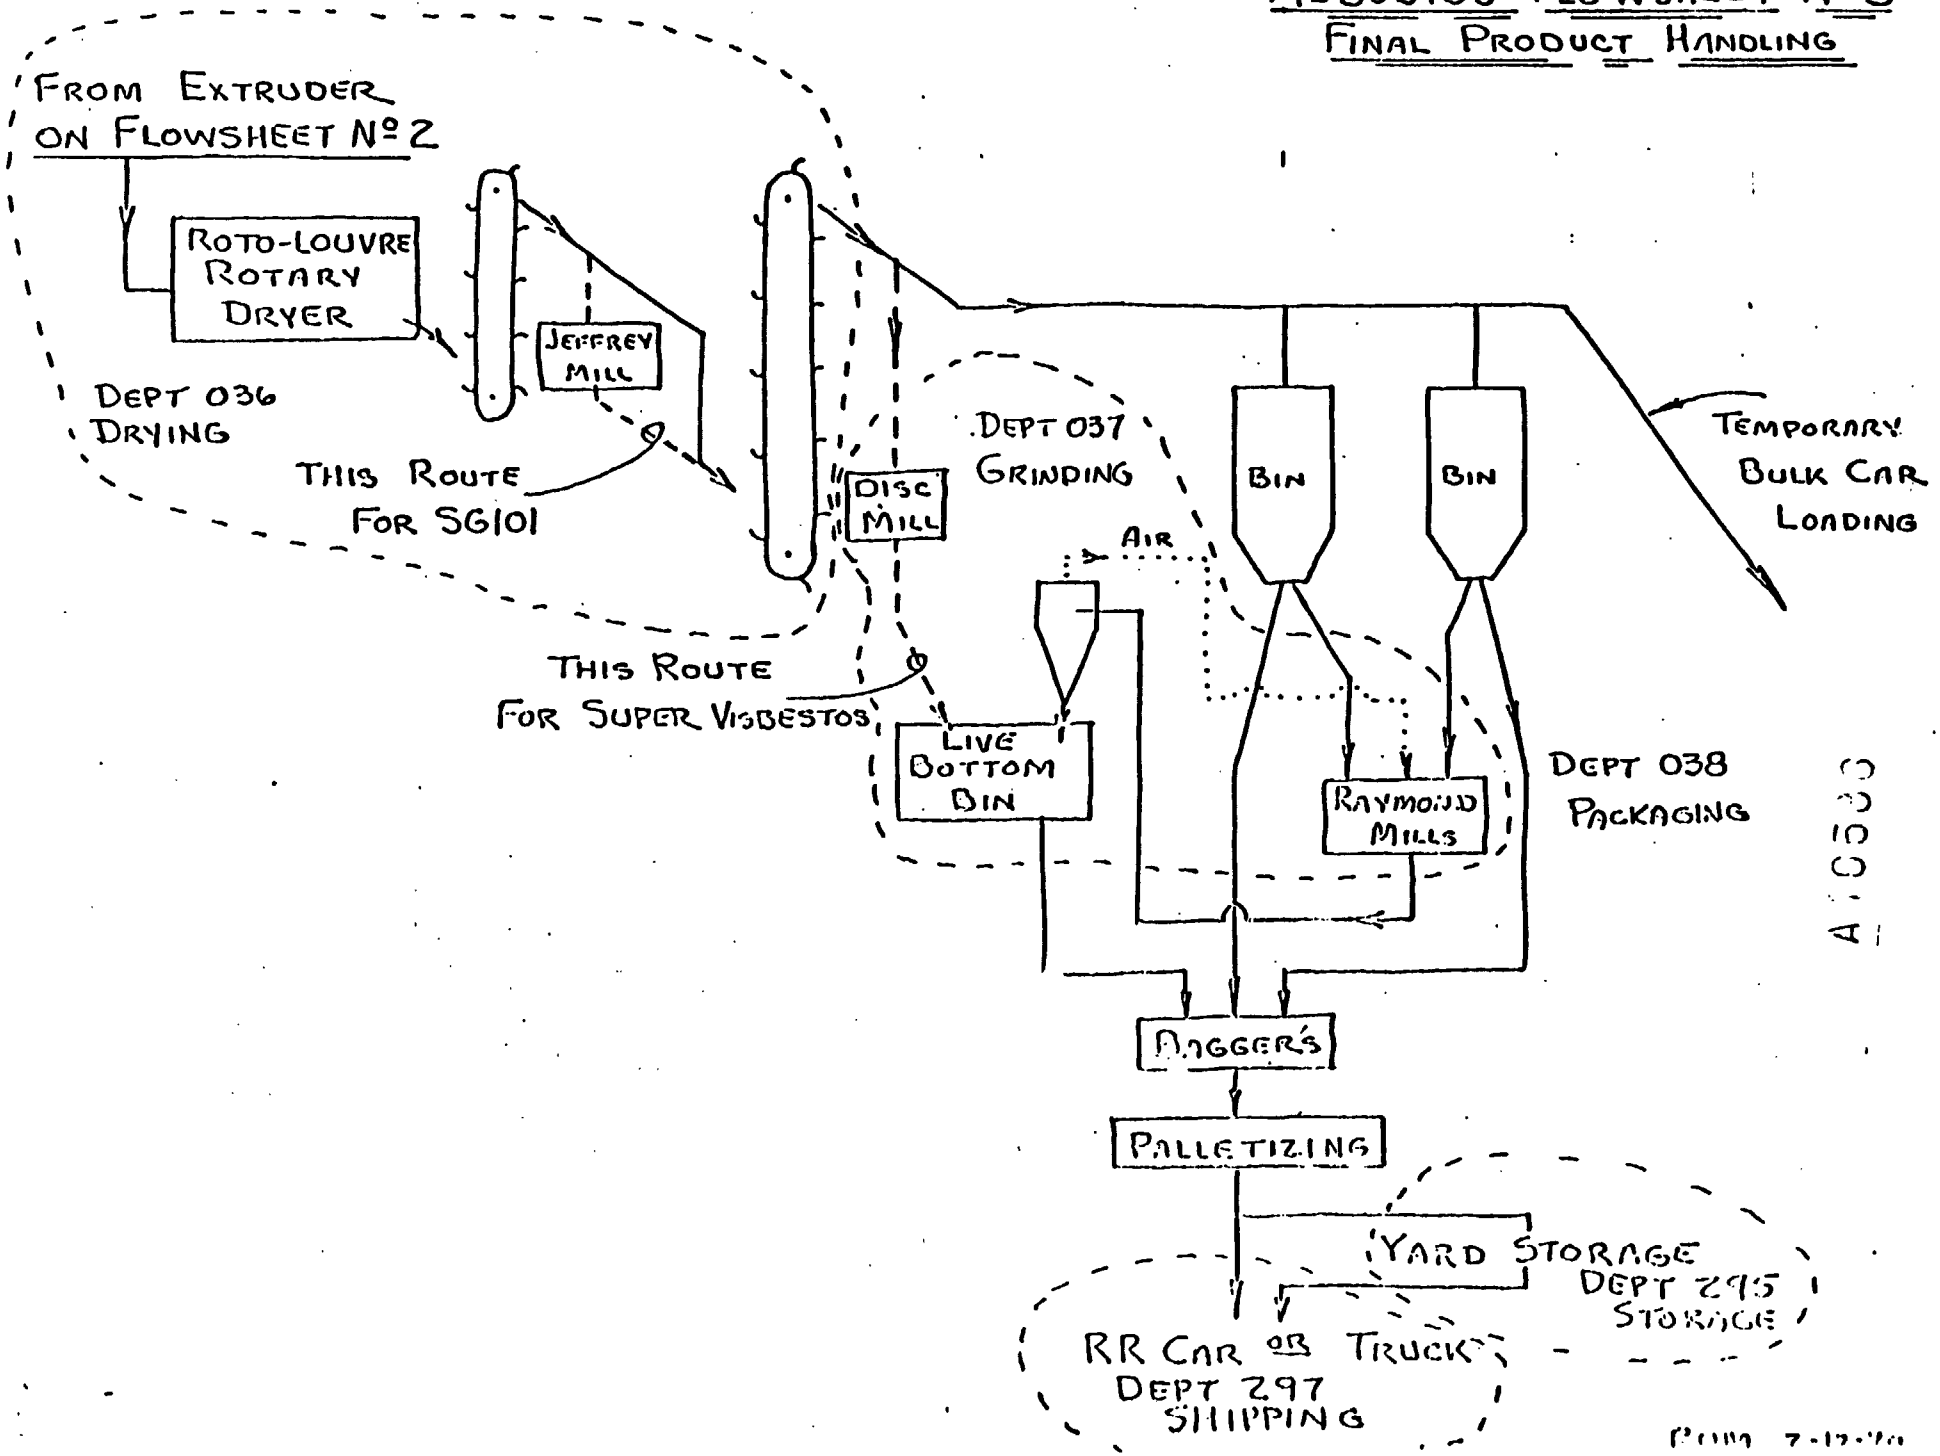


Union Carbide trial exhibit UC-8: Asbestos Flowsheets Nos. 1-4: Calidria Mill Process Diagrams from Ore Supply th...
ACL Doc 15293 · Page 4 of 4
Published by AsbestosClaims.Law
asbestosclaims.law/library/15293/4

ASBESTOS FLOWSHEET Nº 4

RG-244 CIRCUIT

DEPT 039

(SEE FLOW SHEET Nº2 FOR FEED PREP. CIRCUIT)

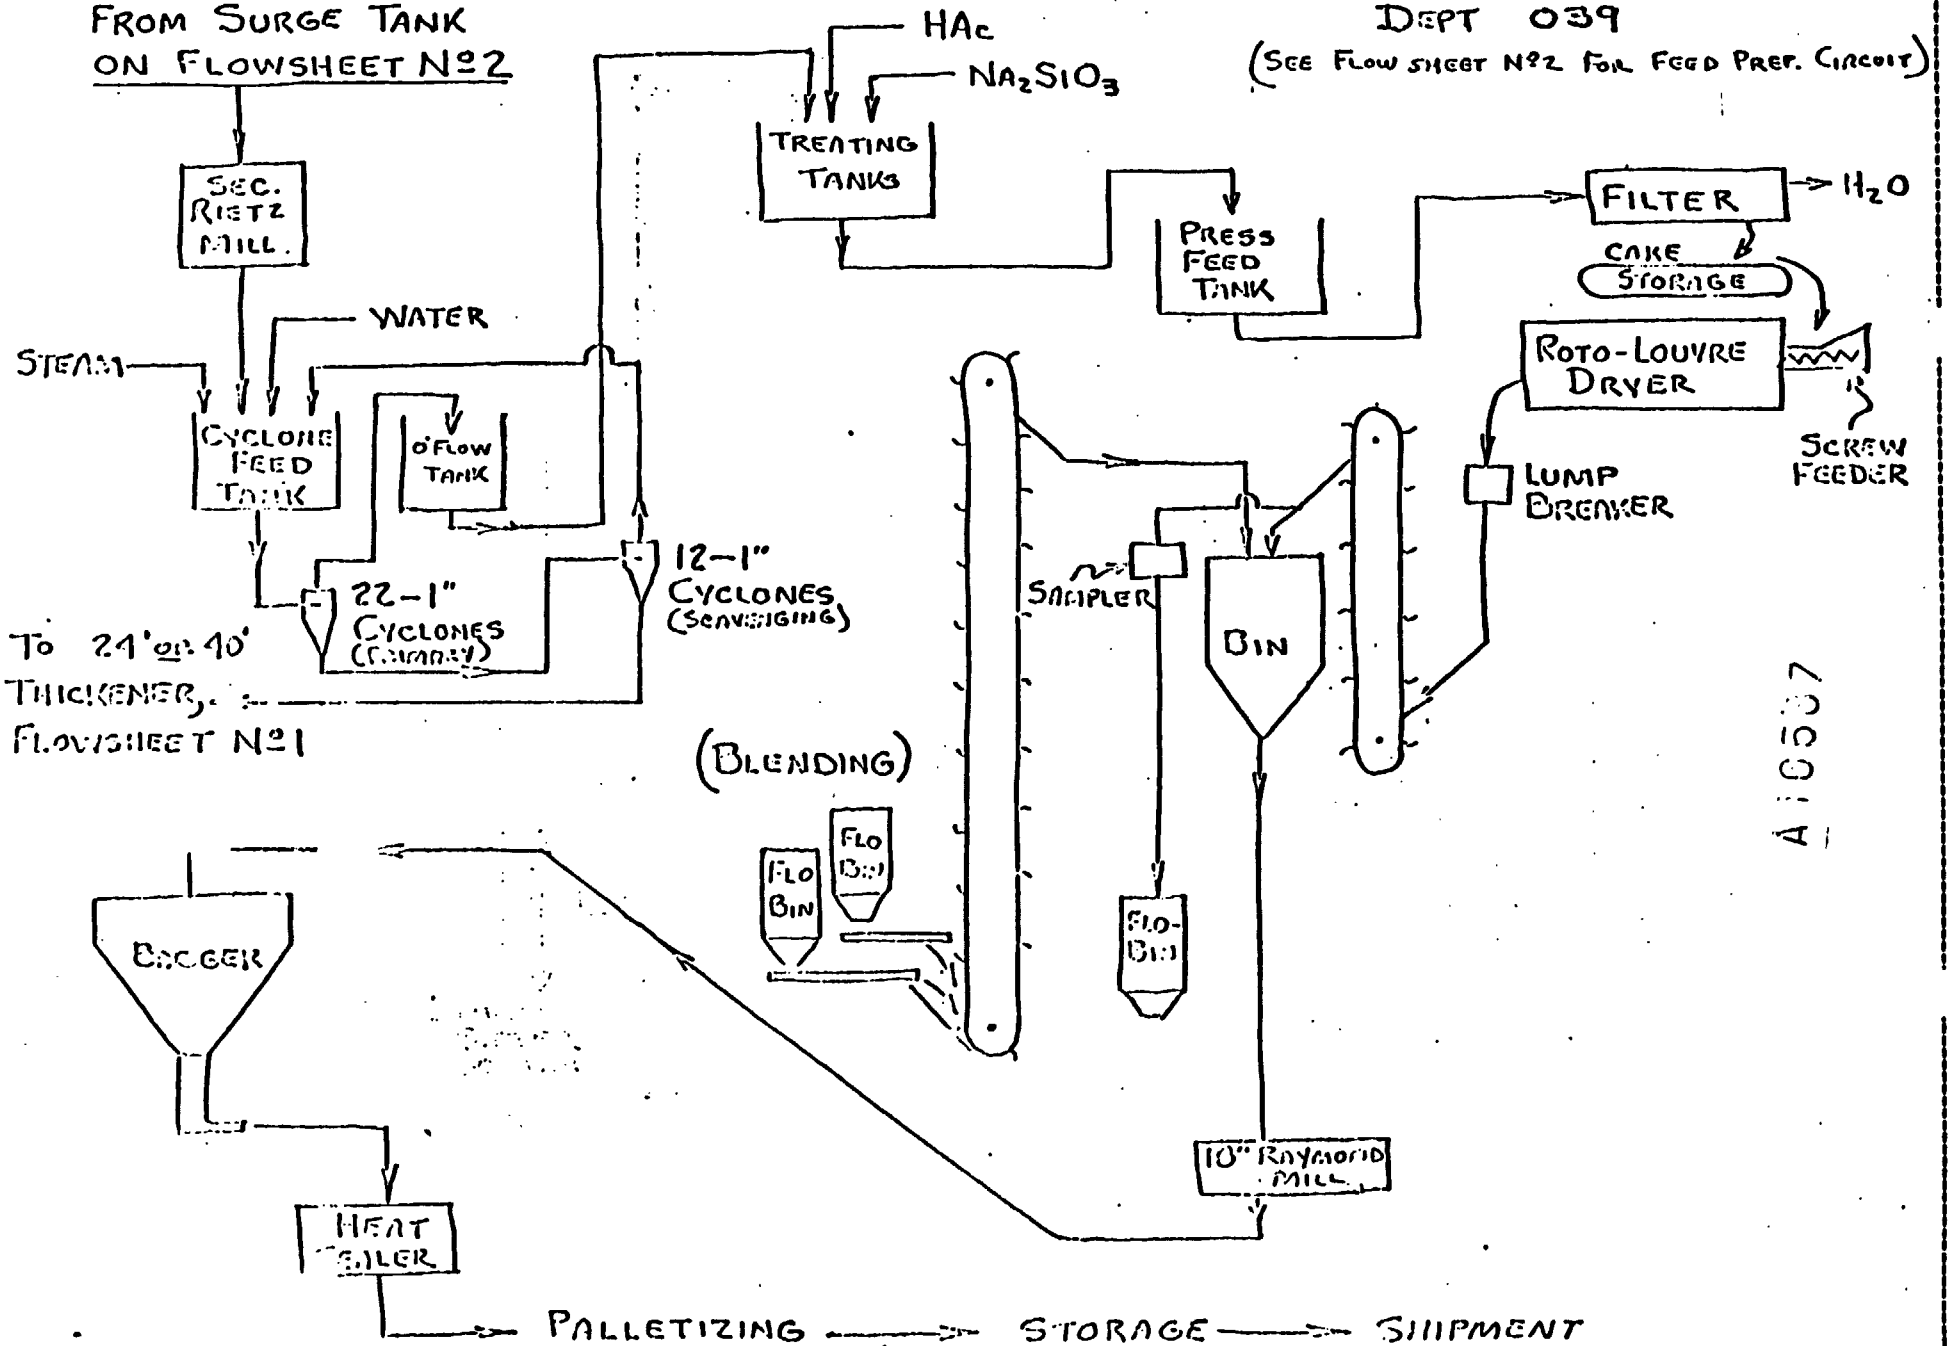

RAM 2-12-70