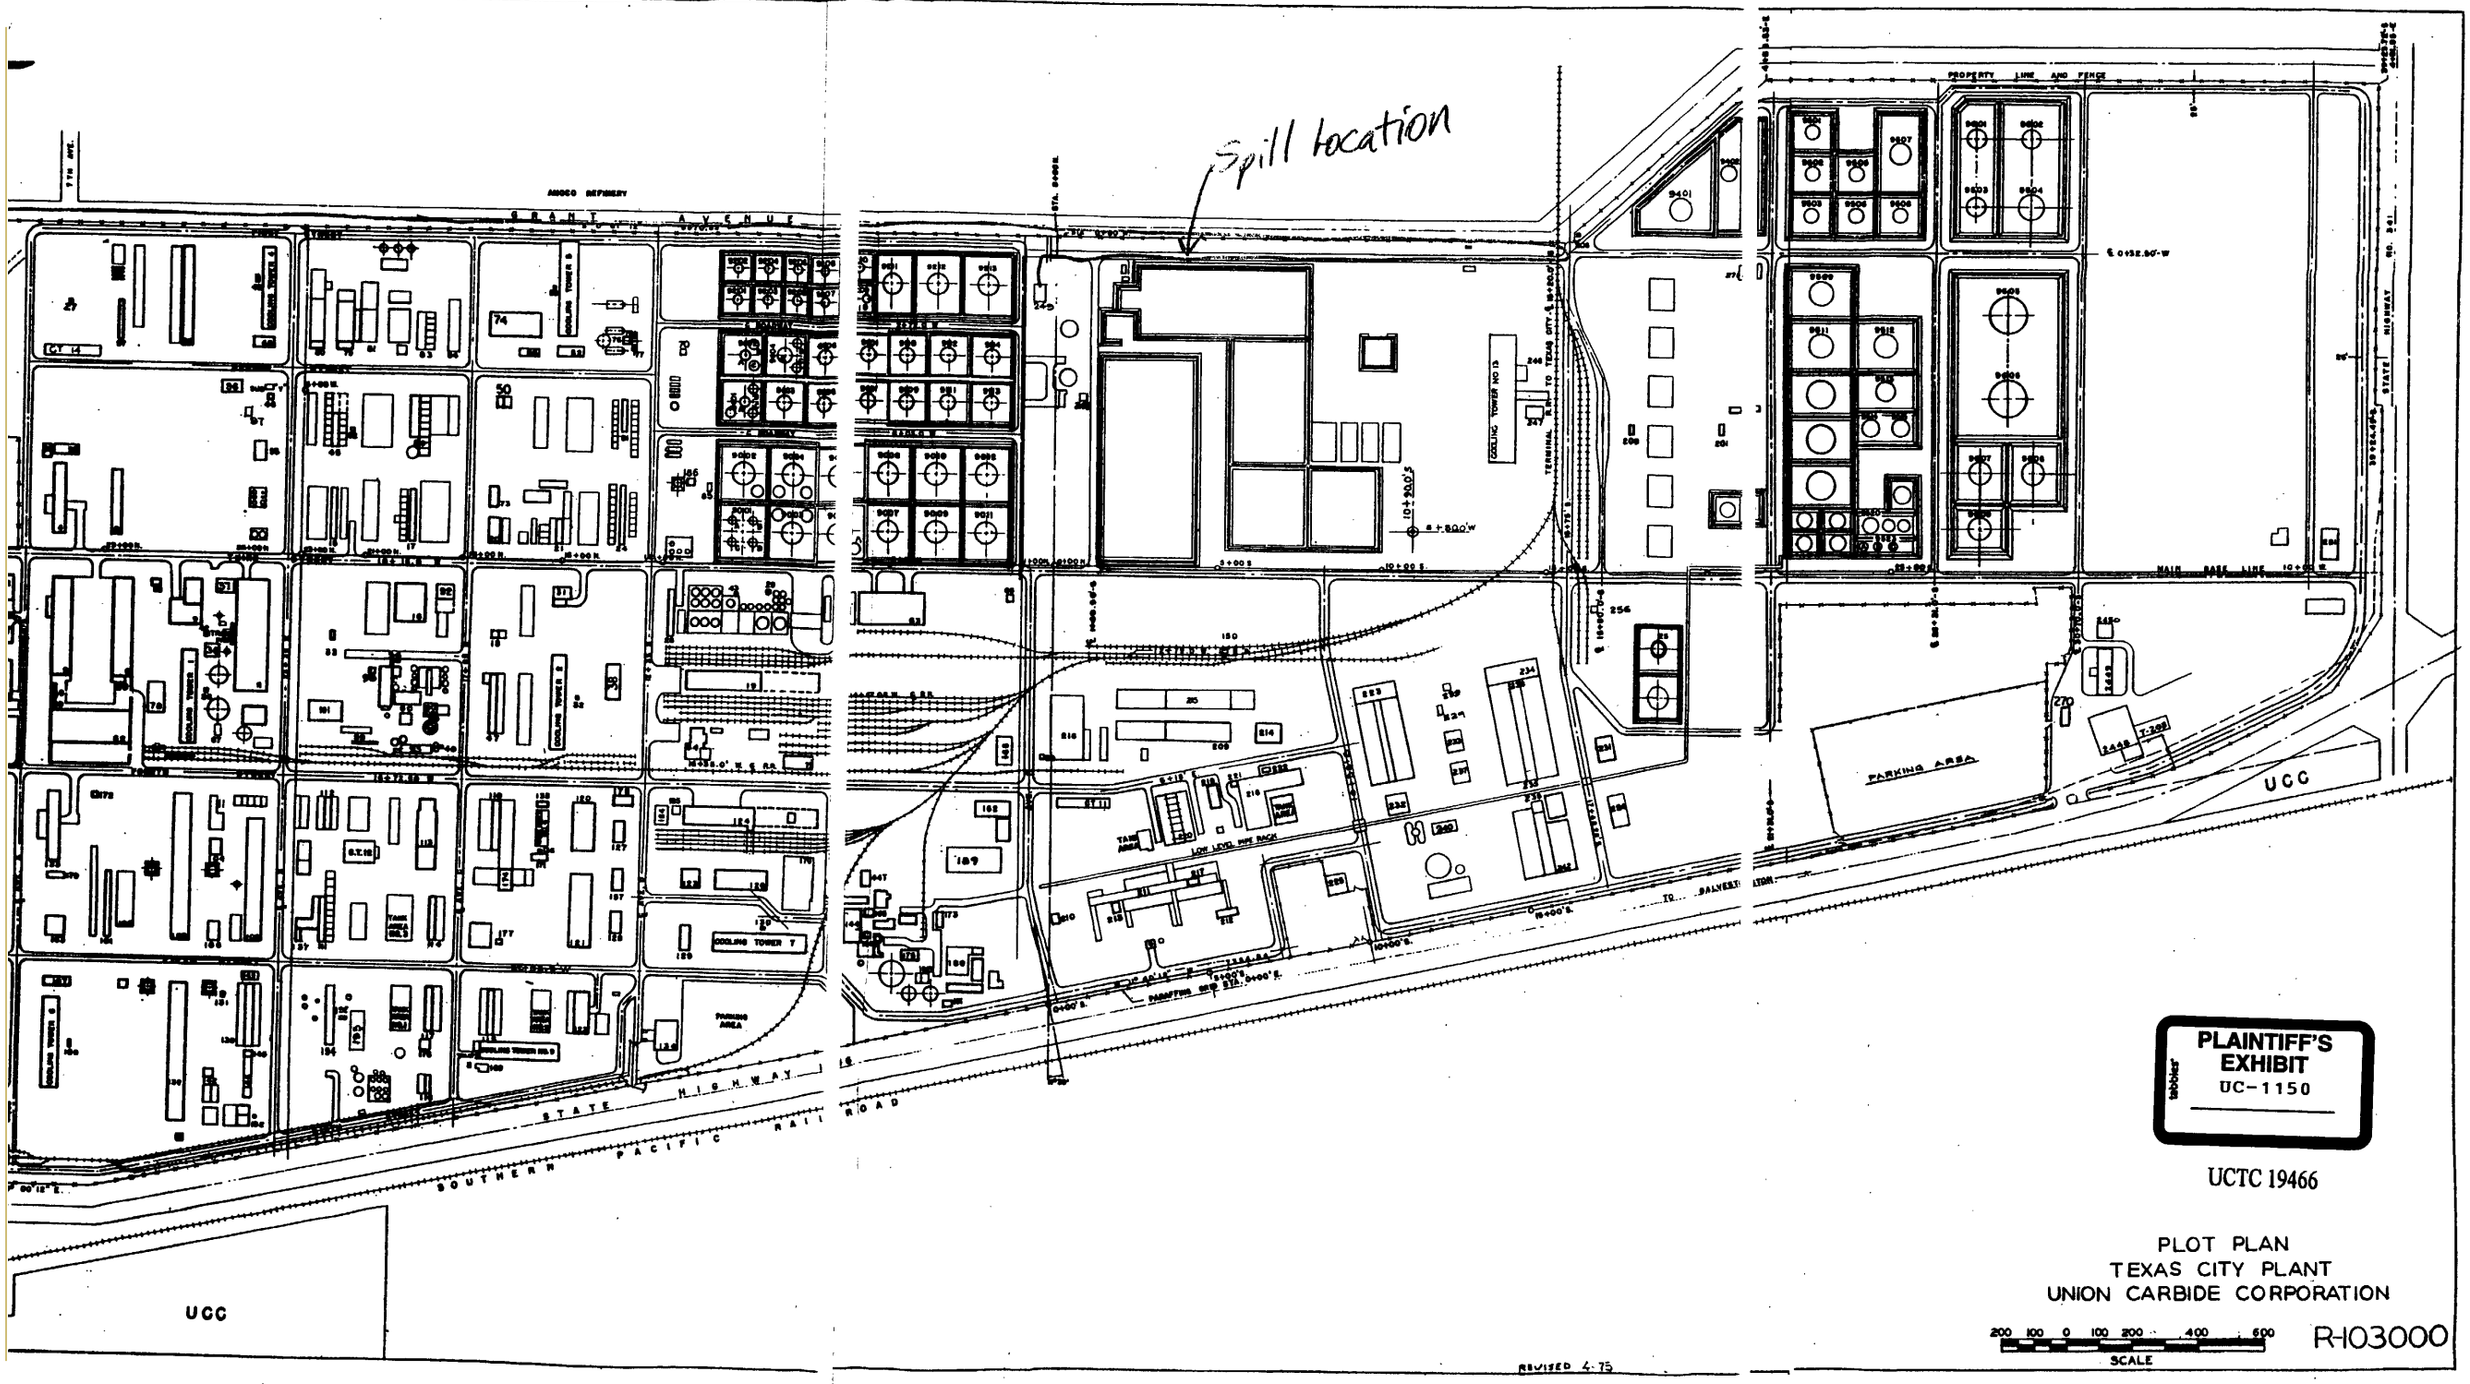


Union Carbide trial exhibit UC-1150: Plot Plan of the Union Carbide Texas City Plant, with Handwritten 'Spill locatio...
ACL Doc 16325 · Page 1 of 1
Published by AsbestosClaims.Law
asbestosclaims.law/library/16325/1