
BY_____DATE_____ SUBJECT_____ SHEET

CHKD. BY_____DATE_____ JOB N

PLAINTIFF'S EXHIBIT

UC-3347

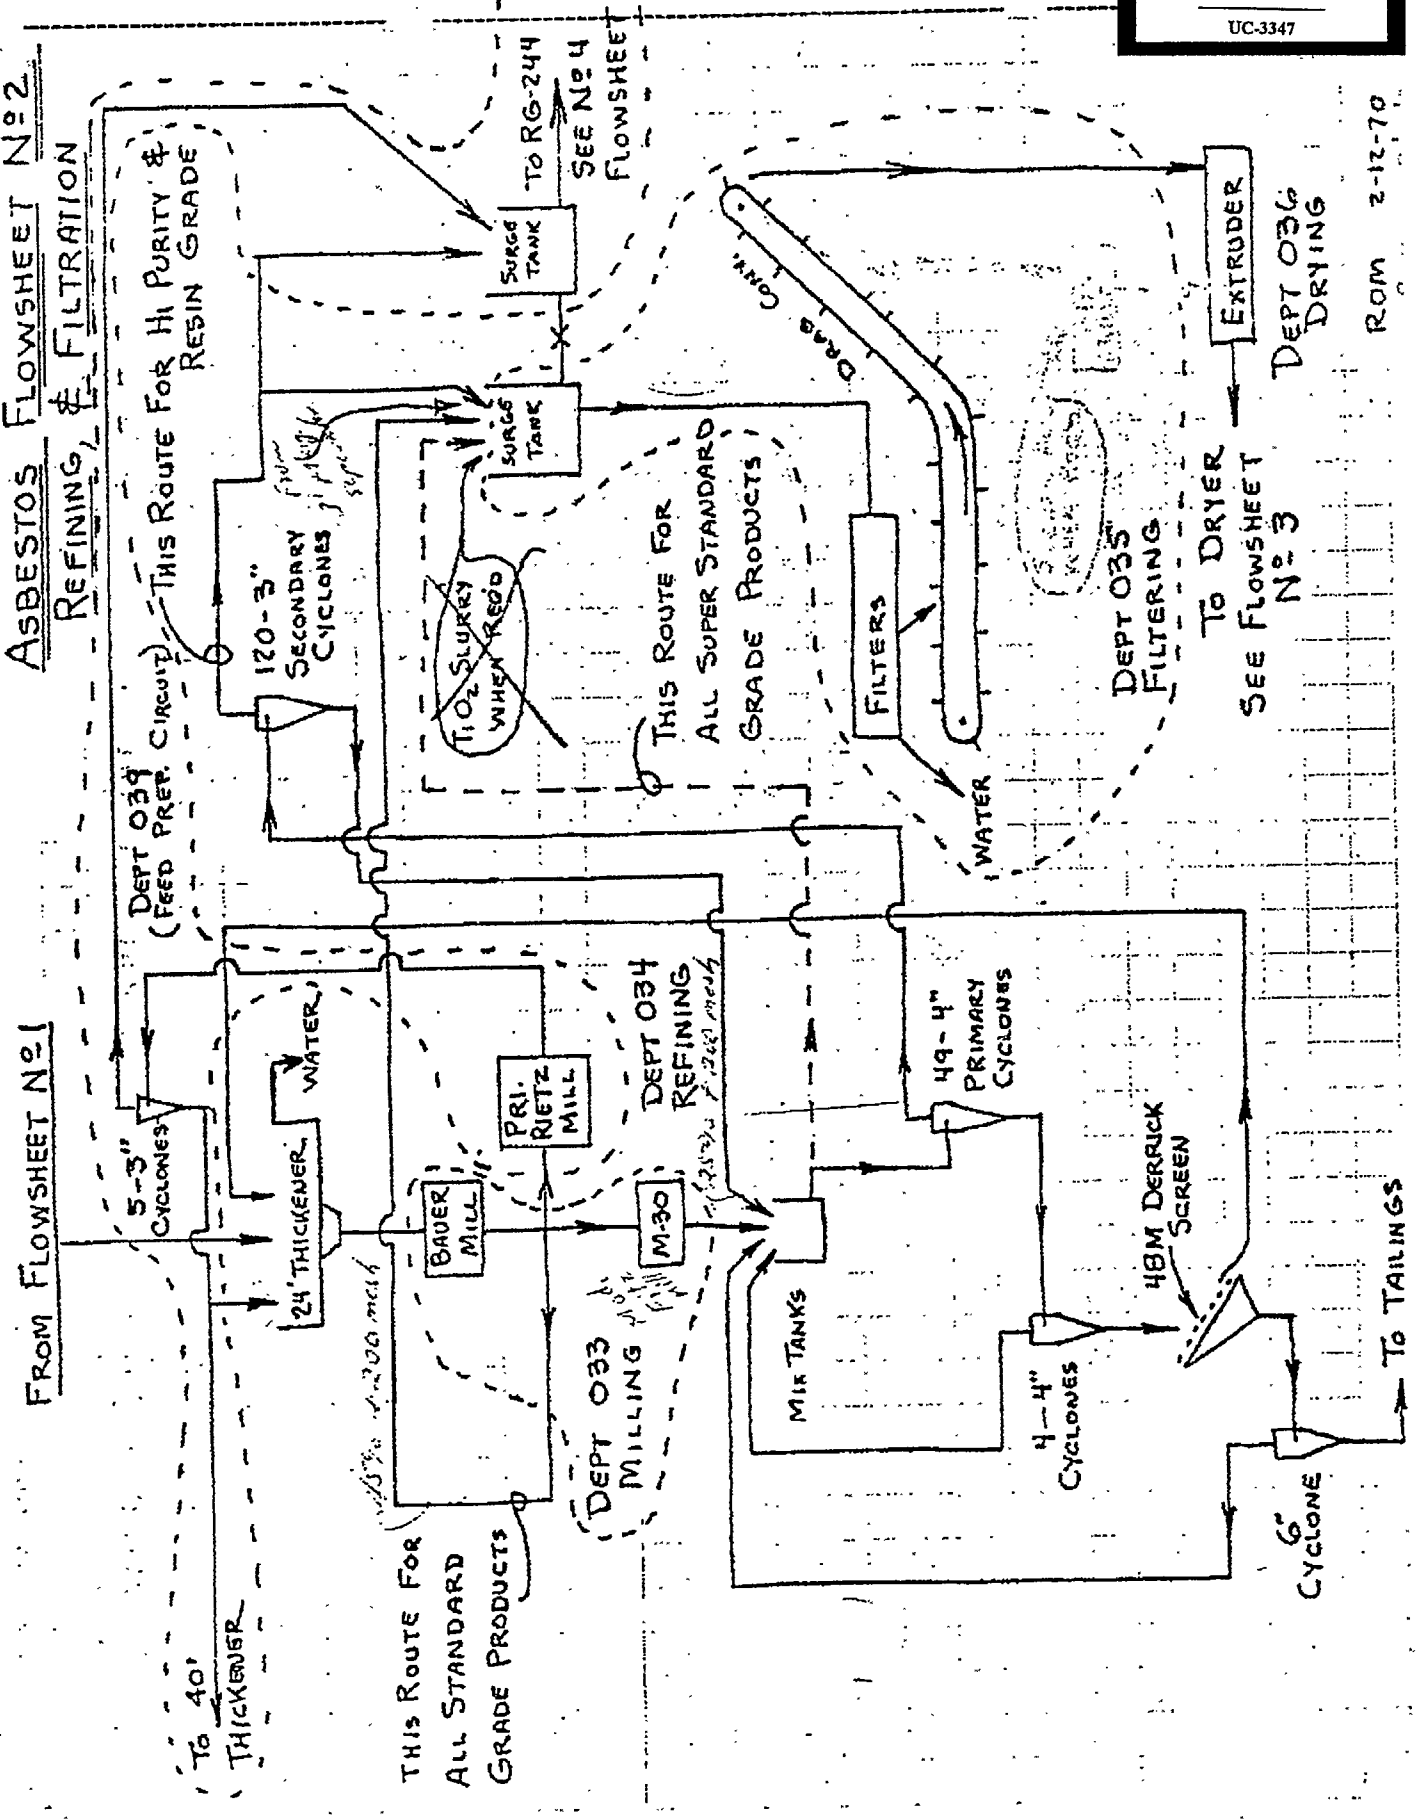


UCC 009316

Union Carbide trial exhibit UC-3347: Asbestos Flowsheets No. 2, 3 and 4: Refining, Filtration, Final Product Handlin...
ACL Doc 18133 · Page 2 of 3
Published by AsbestosClaims.Law
asbestosclaims.law/library/18133/2

ASBESTOS FLOWSHEET Nº 3
FINAL PRODUCT HANDLING

BY _____ DATE _____ SUBJECT _____ SHEET NO. _____ OF _____
CHKD. BY _____ DATE _____ JOB NO. _____

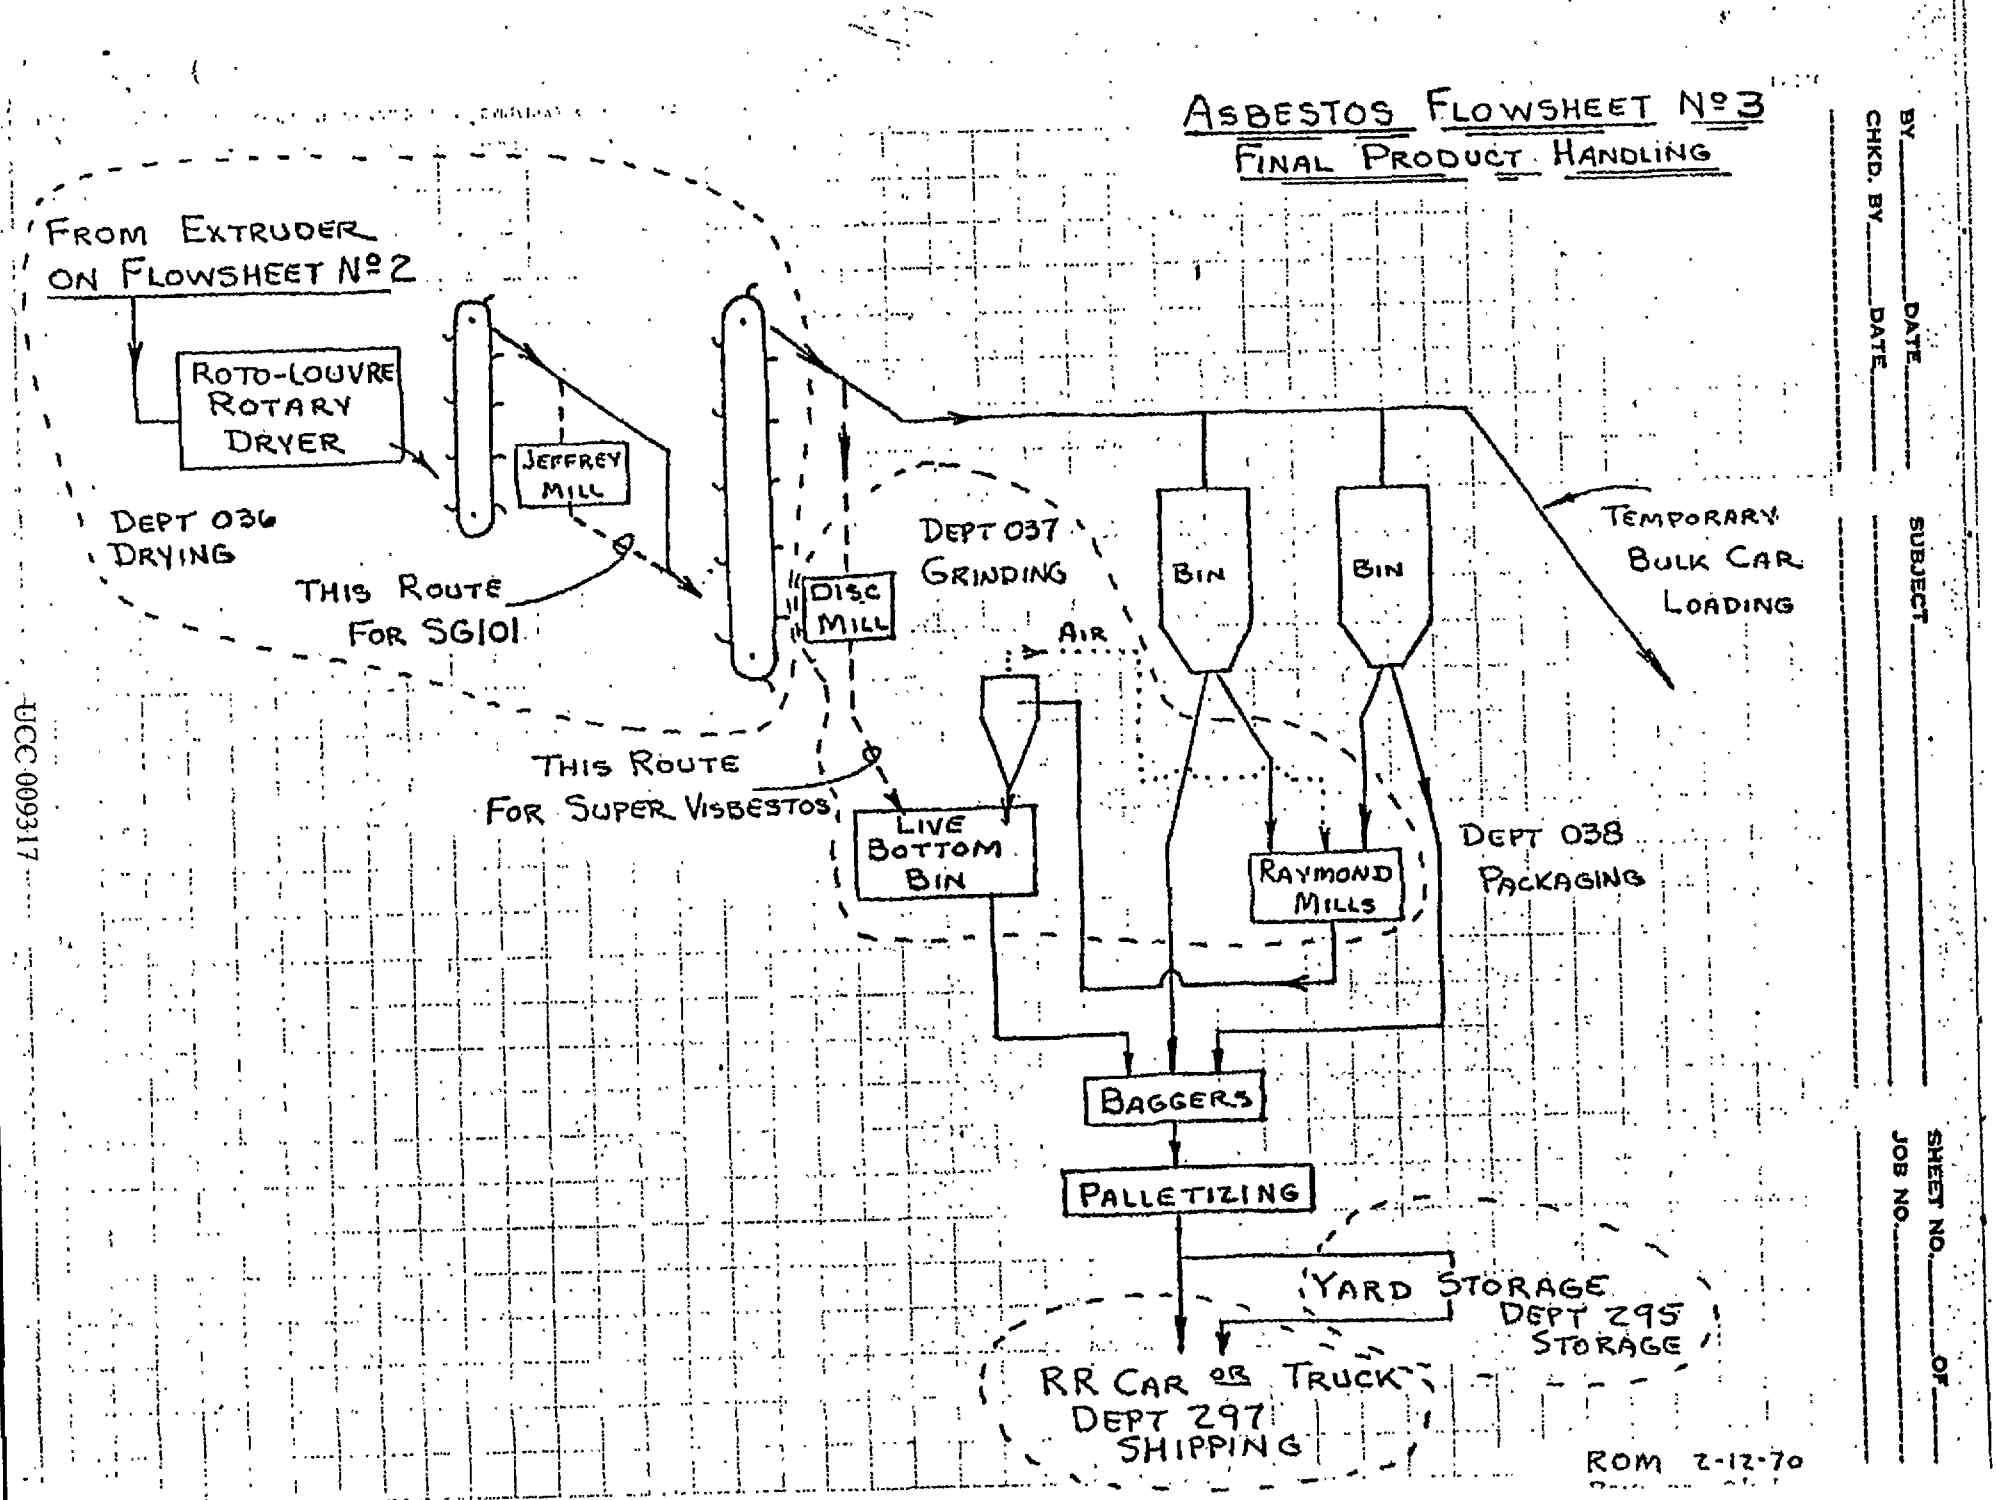

Union Carbide trial exhibit UC-3347: Asbestos Flowsheets No. 2, 3 and 4: Refining, Filtration, Final Product Handlin...
ACL Doc 18133 · Page 3 of 3

ASBESTOS FLOWSHEET No 4
RG-244 CIRCUIT
DEPT 039

(SEE FLOW SHEET No 2 FOR FEED PREP. CIRCUIT)

FROM SURGE TANK ON FLOWSHEET No 2

SEC. RIETZ MILL

STEAM

WATER

CYCLONE FEED TANK

O'FLOW TANK

22-1" CYCLONES (PRIMARY)

12-1" CYCLONES (SCAVENGING)

To 24' or 40' THICKENER, FLOWSHEET No 1

UCC 009318

HAc

NA_2SiO_3

TREATING TANKS

PRESS FEED TANK

FILTER

H_2O

CAKE STORAGE

ROTO-LOUVRE DRYER

SCREW FEEDER

LUMP BREAKER

SAMPLER

BIN

(BLENDING)

FLO BIN

FLO BIN

FLO-BIN

18" RAYMOND MILL

BAGGER

HEAT SEALER

PALLETIZING → STORAGE → SHIPMENT

ROM 2-12-76

BY _____ DATE _____
CHKD. BY _____ DATE _____
SUBJECT _____
JOB NO. _____ SHEET NO. _____ OF _____

Published by AsbestosClaims.Law
asbestosclaims.law/library/18133/3